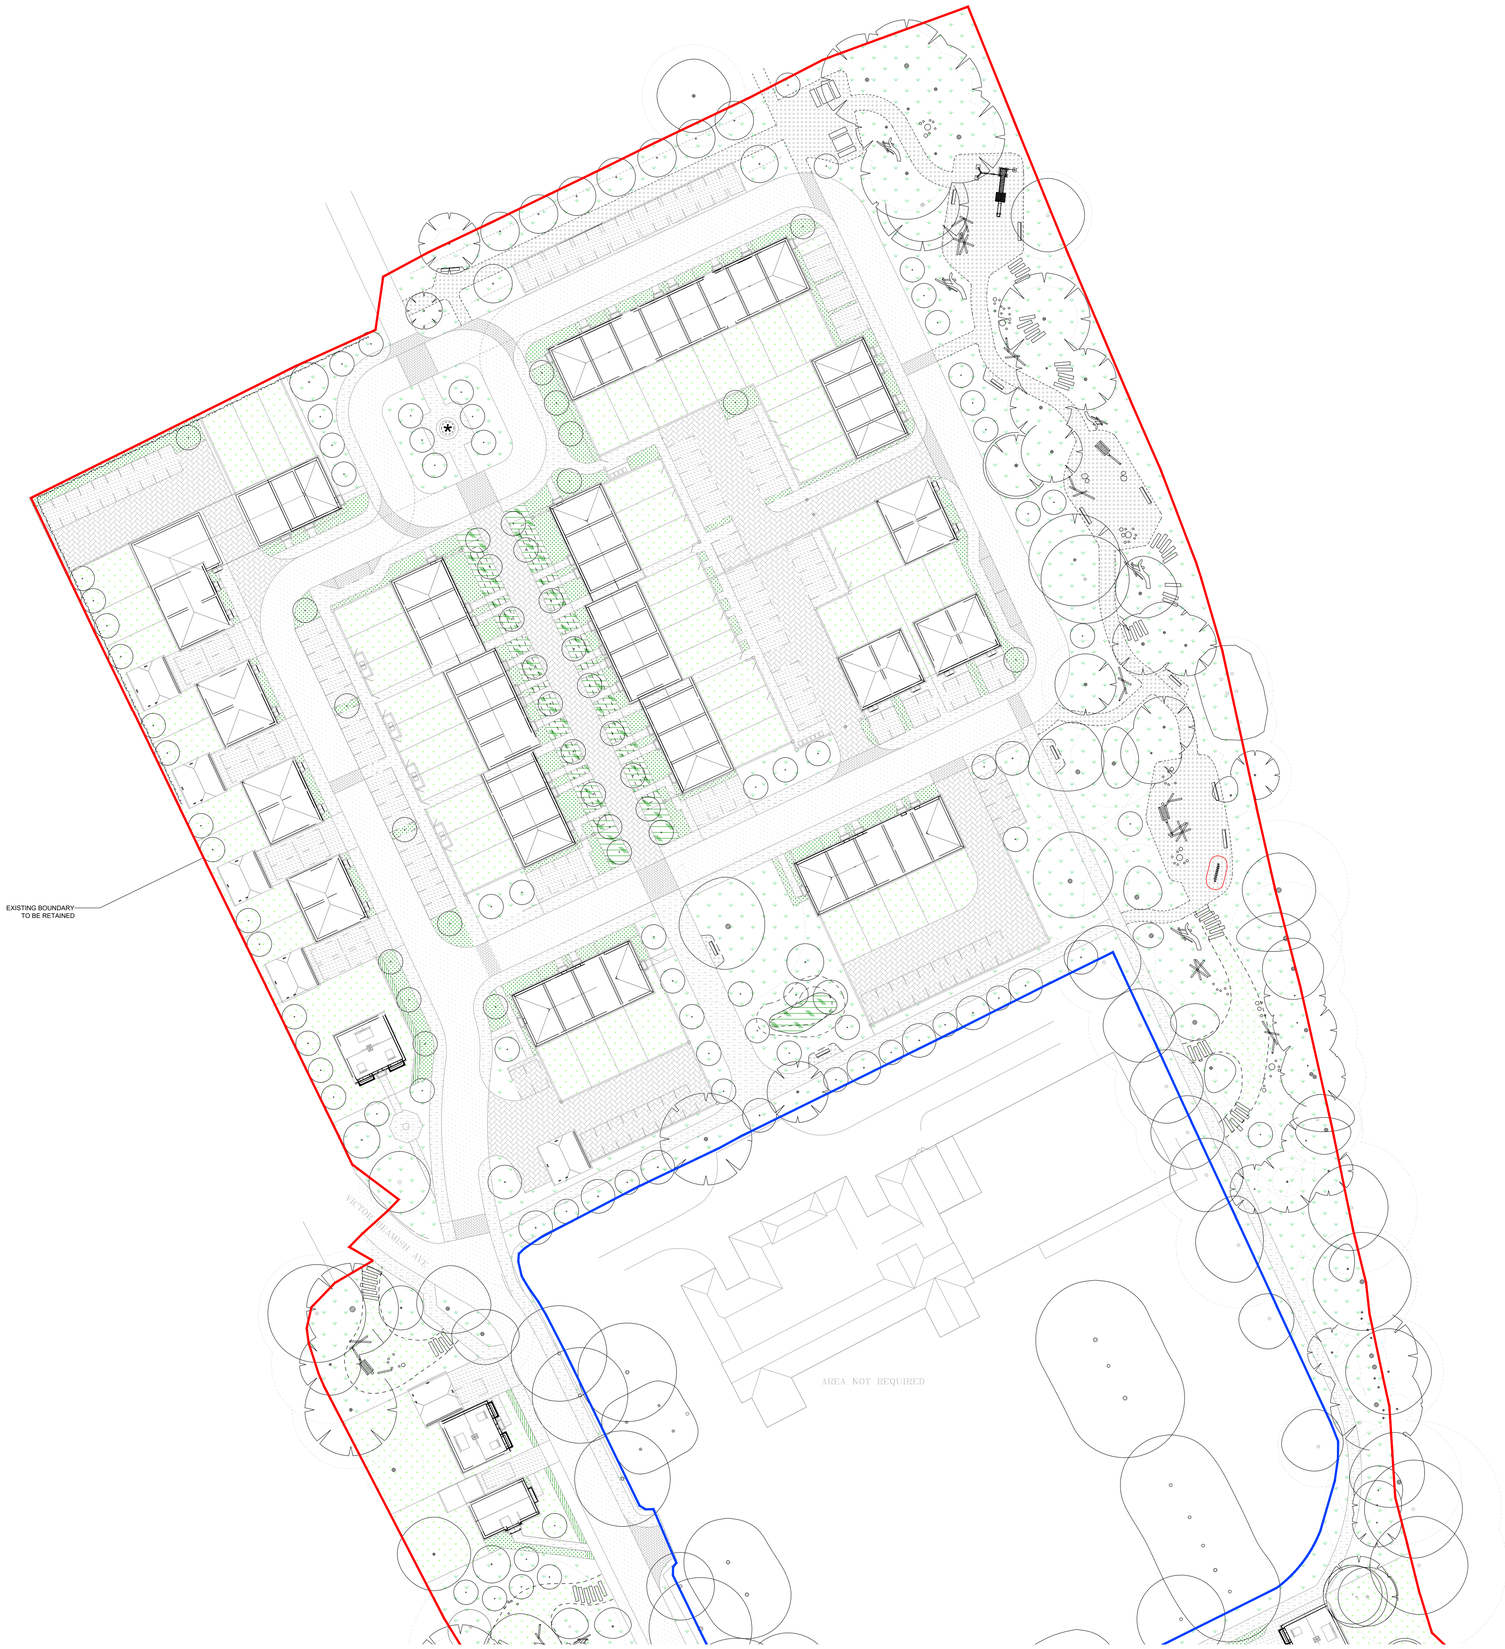

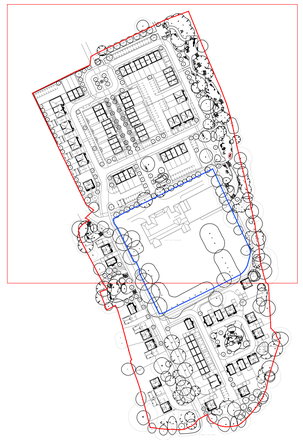

LOCATION PLAN

LEGEND 1:500 @ A1
GENERAL ARRANGEMENT PLAN

LEGEND

- APPLICATION SITE BOUNDARY
- SCHOOL GROUNDS SITE BOUNDARY

EXISTING LANDSCAPE FEATURES

- EXISTING RETAINED TREE AND ROOT PROTECTION AREA. REFER TO ARBORICULTURALISTS INFORMATION

PROPOSED SOFT LANDSCAPE FEATURES

- SPECIMEN TREE
- MIXED NATIVE HEDGEROW PLANTING
- EMORSGATE SEEDS EN1 NECTAR RICH WILDFLOWER/EWY WOODLAND MIX
- SEMI-ORNAMENTAL SHRUB, PERENNIAL AND BULB PLANTING
- CLOSE-MOWN PATH TO BE MAINTAINED AT A HEIGHT BETWEEN 25-50MM
- SPECIES RICH BIODIVERSE LAWN
- IMPROVED BRAILE SEMI-ORNAMENTAL AMENITY PLANTING

PROPOSED HARD LANDSCAPE MATERIALS

- TARMAC - ROAD
- BLOCK PAVING - TYPE 1 PARKING COURTS
- TARMAC - PATH
- BLOCK PAVING - TYPE 2 CROSSING POINTS
- TARMAC - DRIVEWAY
- HOGGIN GRAVEL - FOOTPATH

FURNITURE

- INDICATIVE BENCHES
- INDICATIVE NATURAL TIMBER PLAY
- EXISTING HISTORIC FLAG POLE TO BE RELOCATED

0 20m

North

No dimensions are to be scaled from this drawing.
All dimensions are to be checked on site.
Area measurements for indicative purposes only.

This drawing is the property of Scarp Landscape Architecture.
No part of the drawing may be reproduced in any manner
without permission from Scarp Landscape Architecture.

Client

Rev	Description	Date
----	----	----
----	----	----
Scarp landscape architecture environmental planning

Scarp Landscape Architecture, Chiltern House Business Centre, 45 Station Road, Henley-on-Thames, Oxon. RG9 1AT

Phone: 01491 641524

E-Mail: info@scarpla.co.uk

Project title

KENLEY CAMPUS

Drawing title

2193_100 - GENERAL ARRANGEMENT PLAN

Issued By	London	T: 020 7978 2101	
Scale	1:500 @ A1	Drawn	ExA
Status	PLANNING	Checked	EXA
Date	14.06.23	Approved	EXA

Drawing number

2193-00-GF-DR-L-00100

Revision

P:\LONDON PROJECTS\2021\2193 KENLEY CAMPUS, CATERHAM\01 BIM\02 CAD\03 SHEET LAYOUT\01 RIBA 1-3 PLANNING\2193_100 - GENERAL ARRANGEMENT PLAN.DWG